



BATTERY AND RACK DETAILS

0 1 2 3 4
SCALE IN FEET

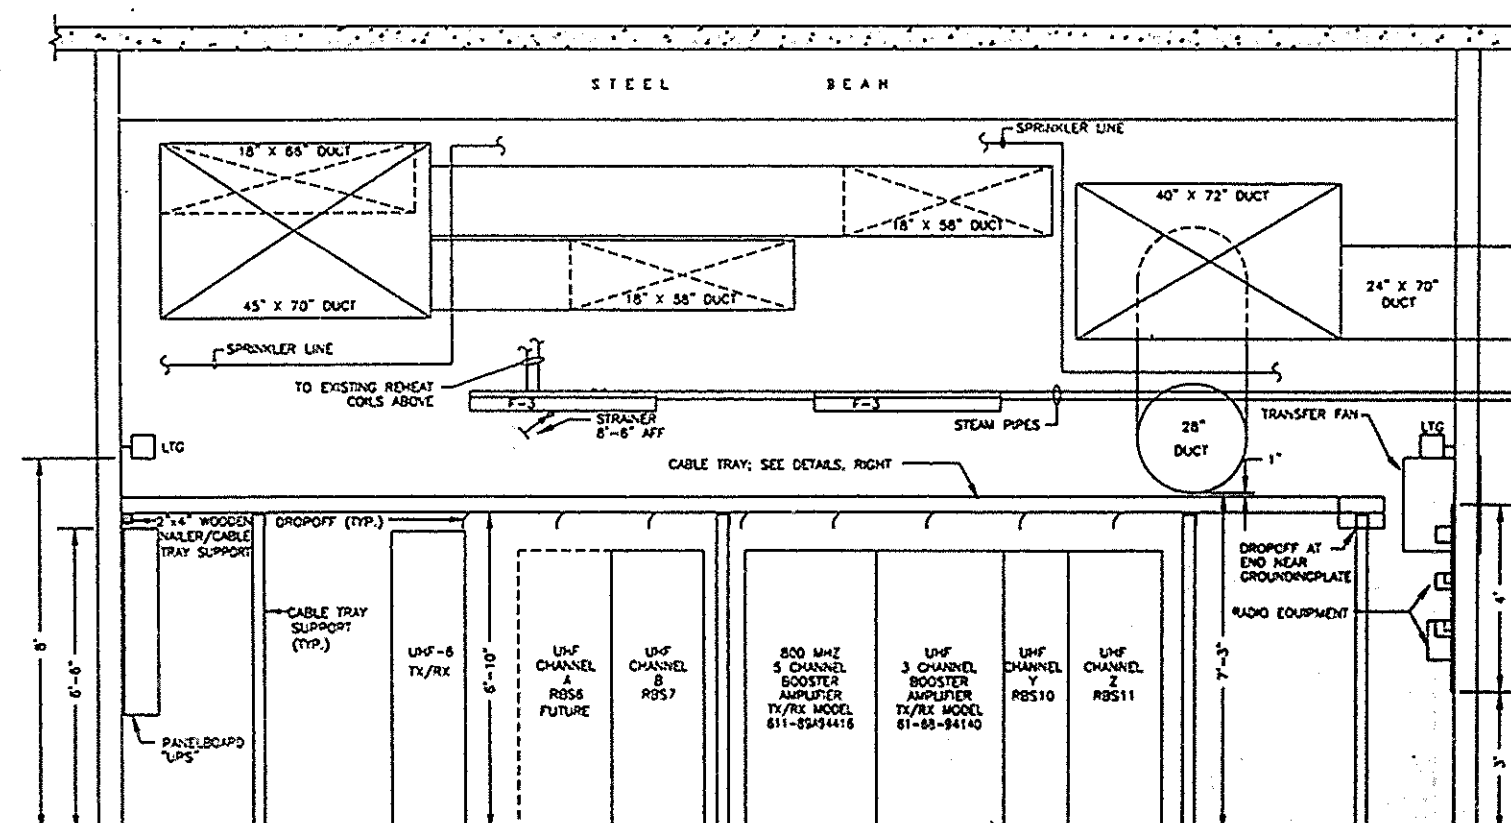


RADIO EQUIPMENT ROOM ELEVATION 'B-B'

0 1 2 3 4
SCALE IN FEET

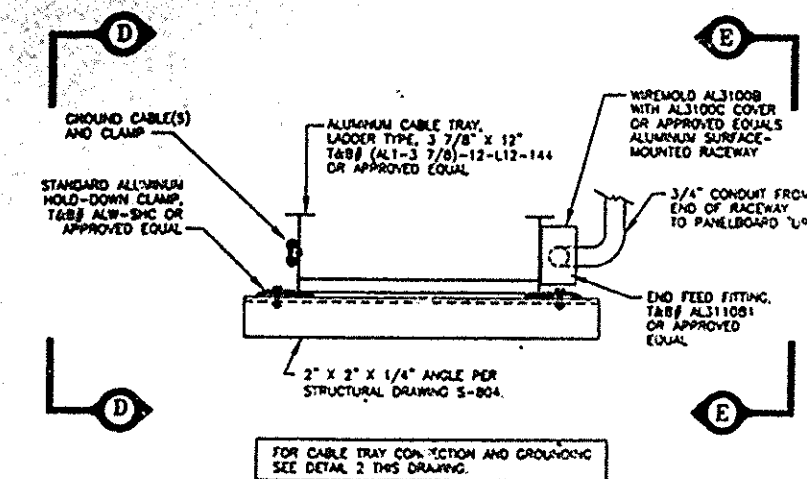


DETAIL 1 - CABLE TRAY SUPPORT AND MOUNTING

N.T.S.

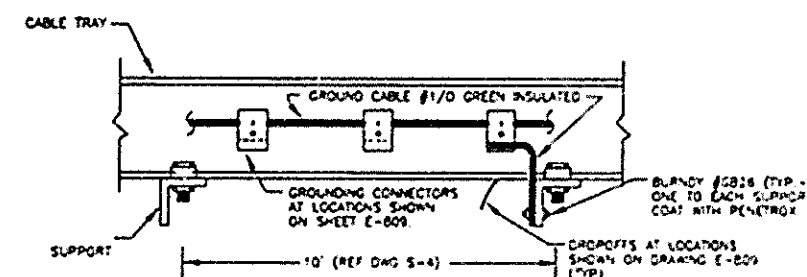


VIEW 'D-D'

N.T.S.

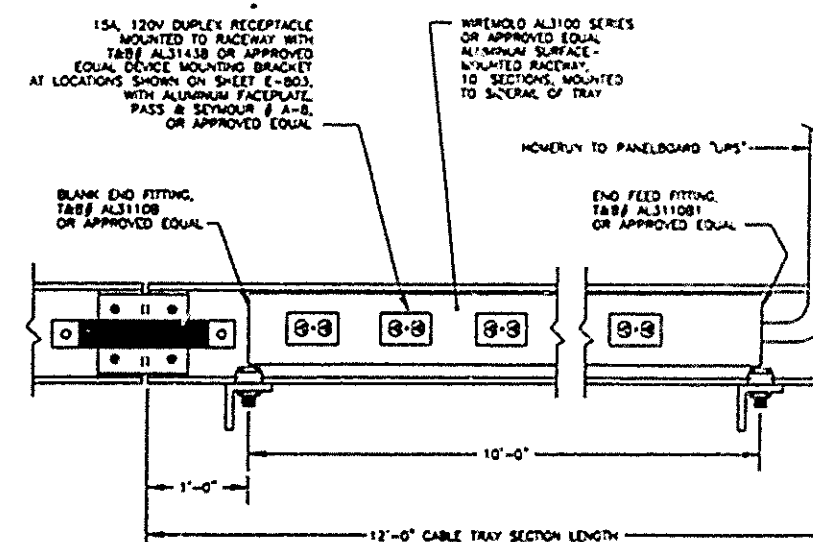

VIEW 'E-E'

N.T.S.

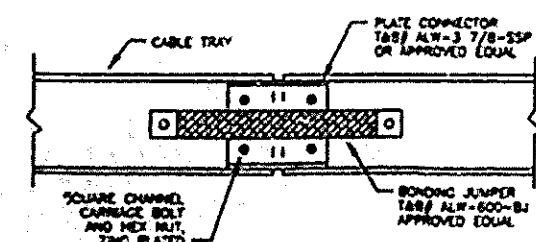

DETAIL 2 - CABLE TRAY CONNECTION

N.T.S.

SHEET 106 OF 112

THE PORT AUTHORITY OF NY & NJ



ORIGINAL SIGNED & SEALED BY N.Y. P.E. (OR R.A.)

CONFORMED 2/8/93

Ram Communications Consultants, Inc.
10 Woodbridge Center Drive
Woodbridge, NJ 07055
(908) 656-6770 Fax (908) 636-7780

No.	Date	Revision	Approved

The World Trade Center

STANDBY POWER
5 WORLD TRADE CENTER
COMMUNICATIONS

DETAILS-1

This drawing subject to conditions in contract. All improvements, ideas, designs and methods herein are reserved to Port Authority and may not be used without its written consent.

D.S./S.O. P.W. D.S./S.O.
Designed by Drawn by Checked by

Date Scale AS NOTED

Contract Number Drawing Number

WTC-945.071 E-807